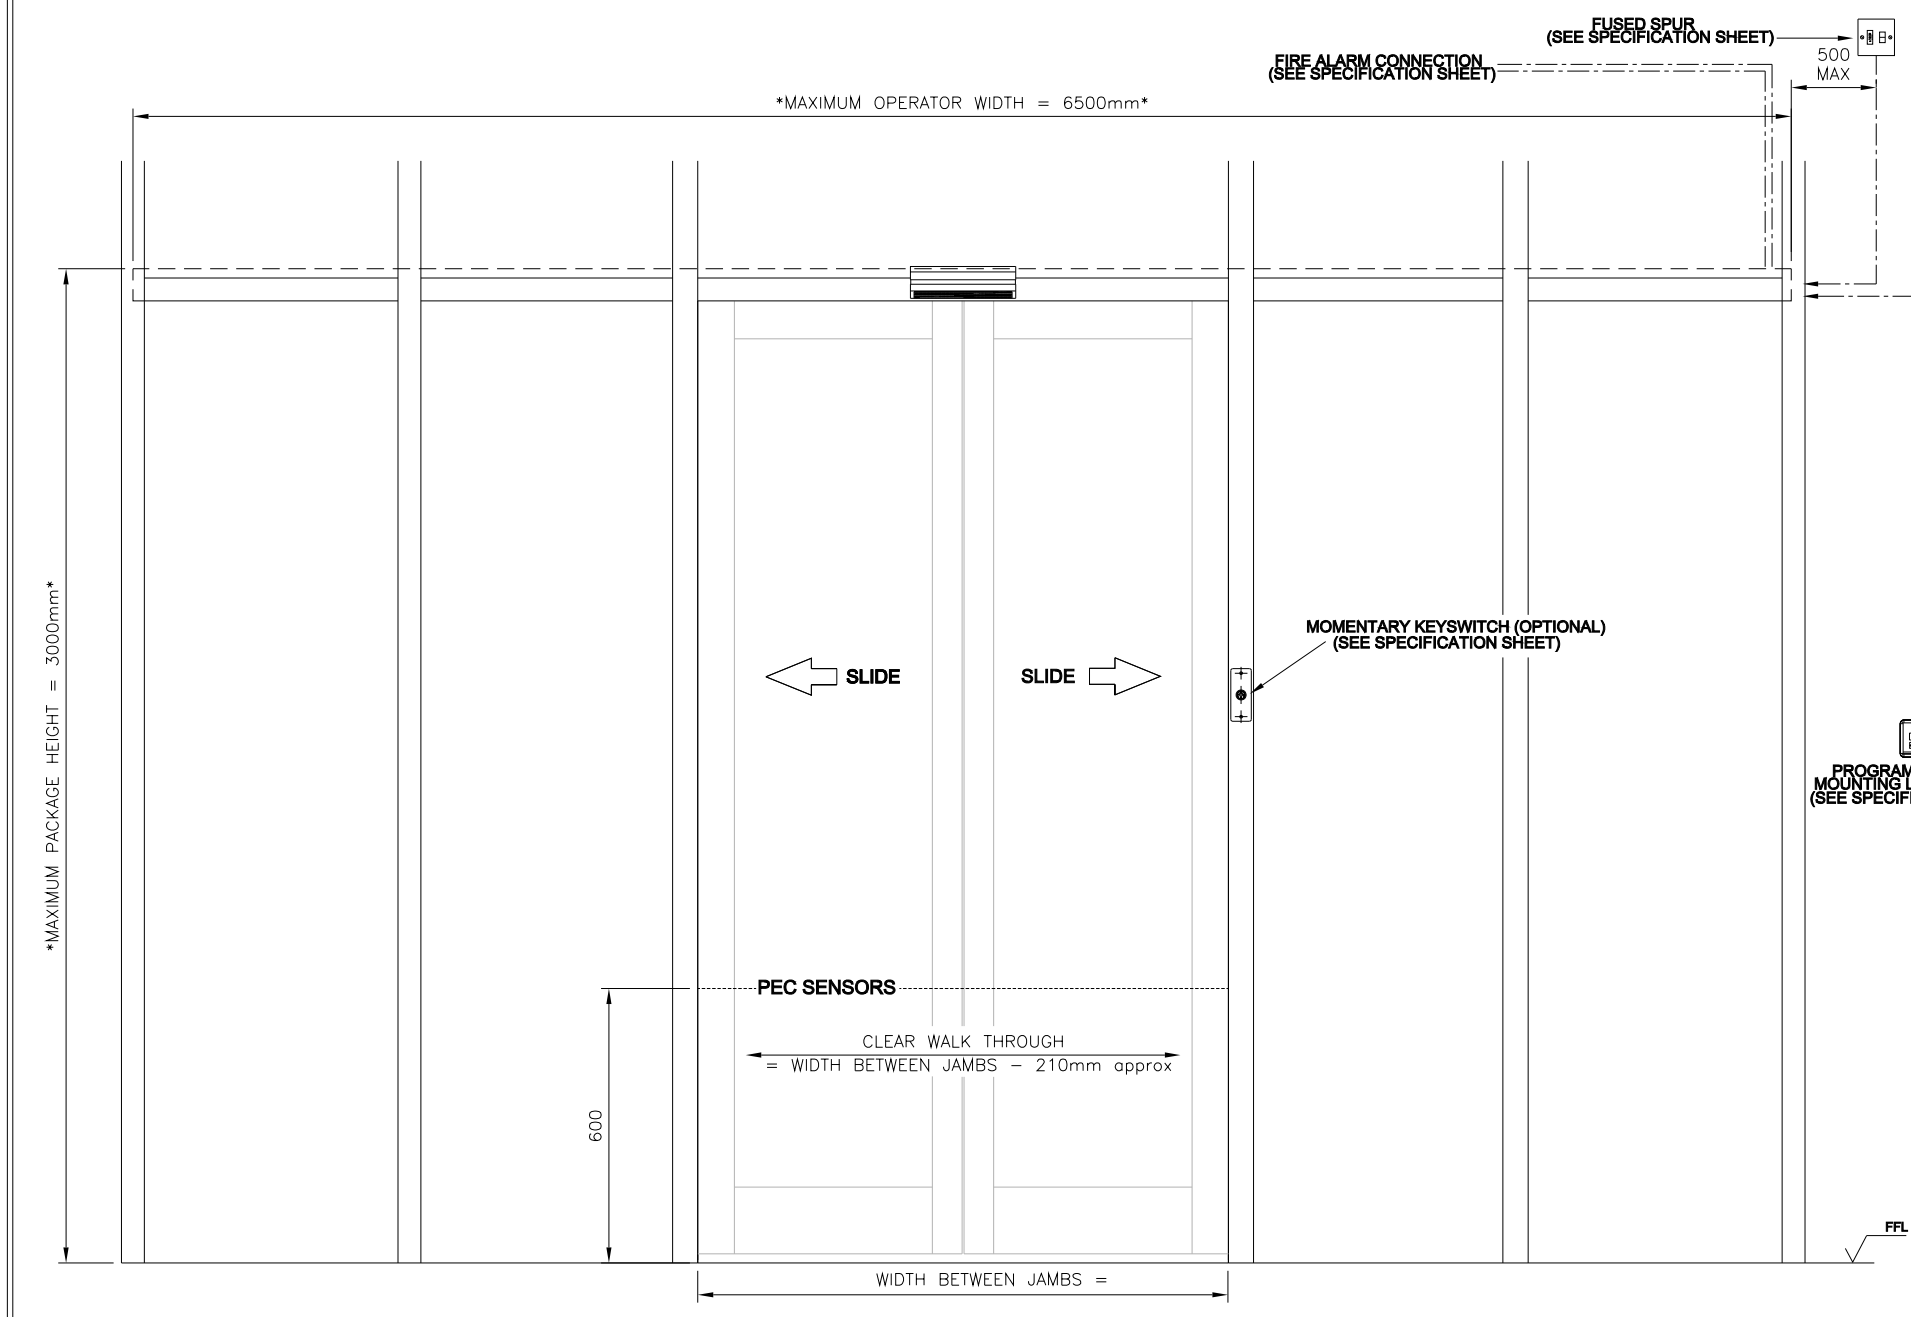

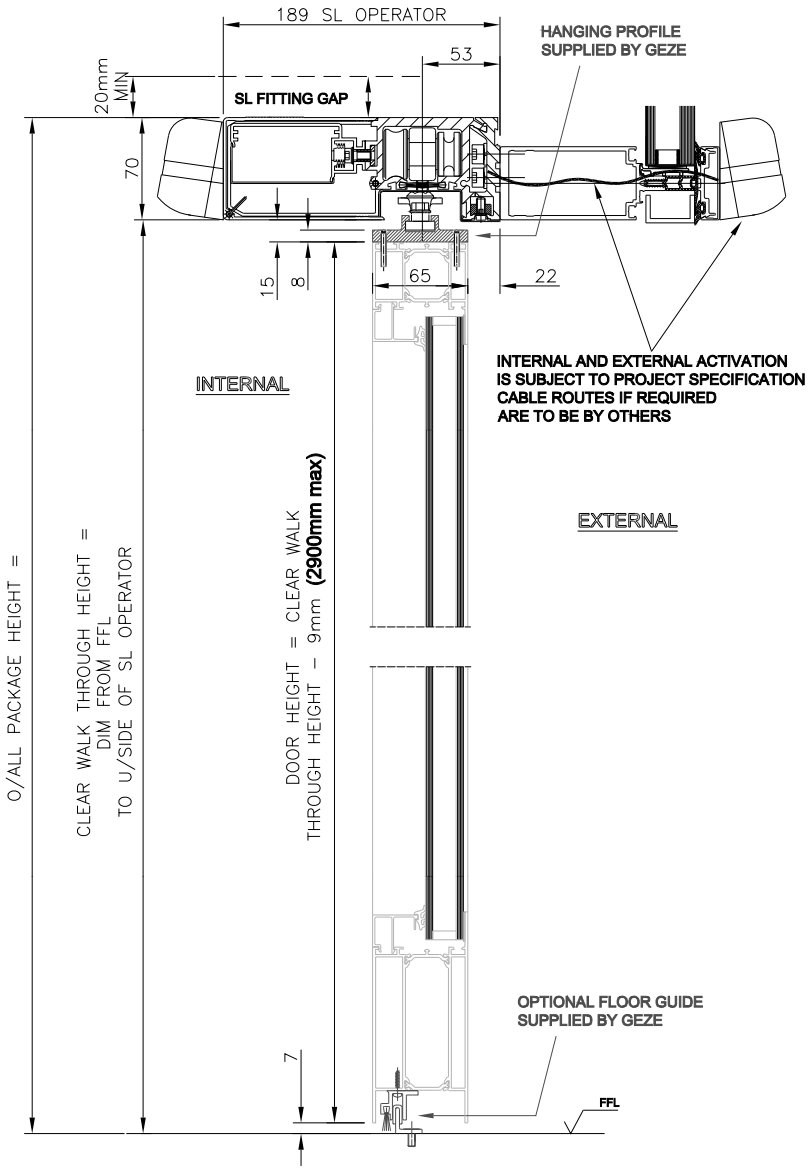

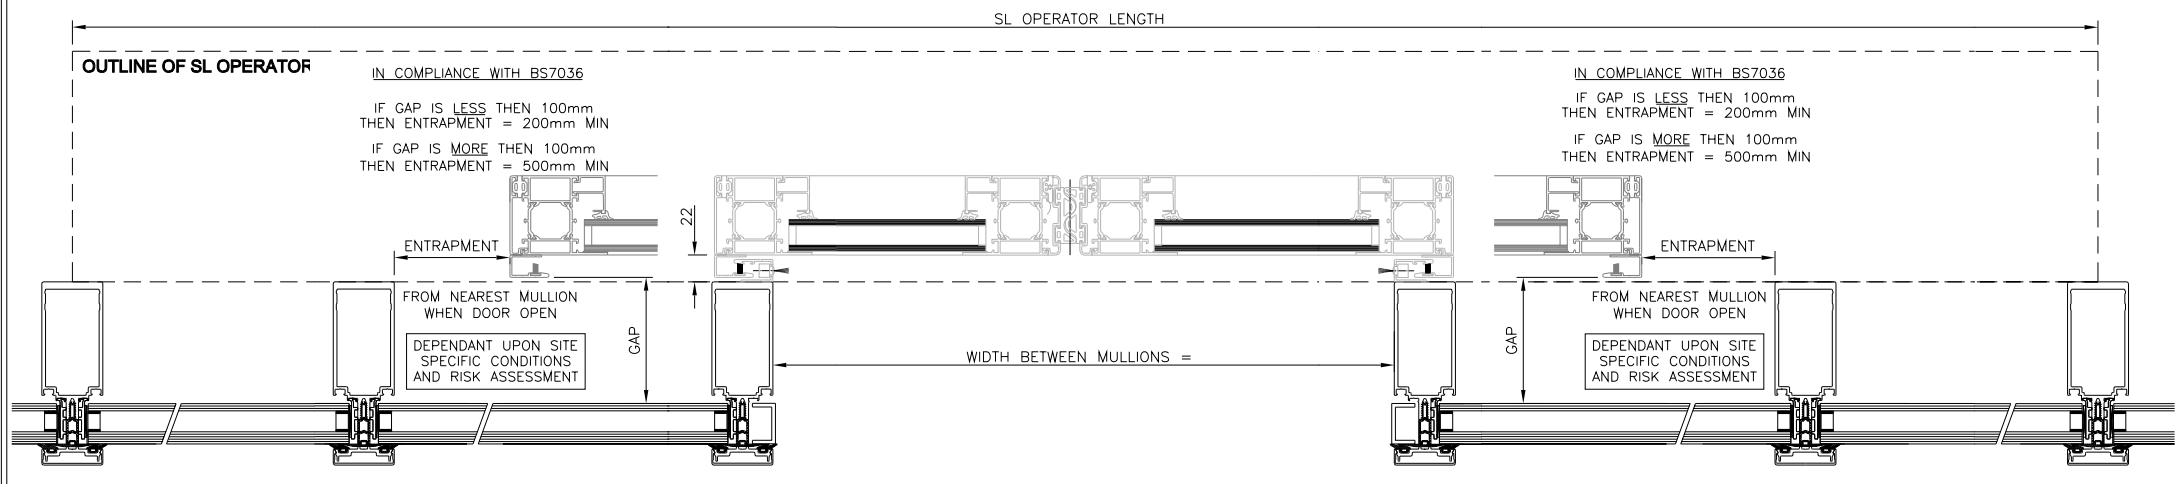

PROJECT SPECIFIC DETAILS	
PROJECT :	
FINISH :	
GLASS :	
LOCKING :	
CONTROLS :	
ACTIVATION :	
SAFETY :	

Revision	Drawn	Date	Reason for Change
B	GH	17-01-11	HANGING PROFILE & DOORS CHANGED
A	GH	9-4-10	ENTRAPMENT GAP AMMENDED

Drawing No.
SL-24

Title
SL Bi-Part Operator
with Schuco doors
fitted to Curtainwalling BY OTHERS

Drawn	Appd	Scale	Date
JL		NTS	MAR 09

GEZE UK Ltd
Blenheim Way
Fradley Park
Lichfield www.geze.com
Staffordshire. TEL 01543 443000
WS13 8SY FAX 01543 443001

This drawing shows the actual stage of product development at the date indicated.
No claims or damages in any form can be made against GEZE as a result of the interpretation of this drawing. This drawing remains the property of GEZE and is made available to third parties only for the duration of contractual obligations. All rights connected with this drawing remain in possession of GEZE. This drawing may not be copied or handed over to third parties without the express consent of GEZE.